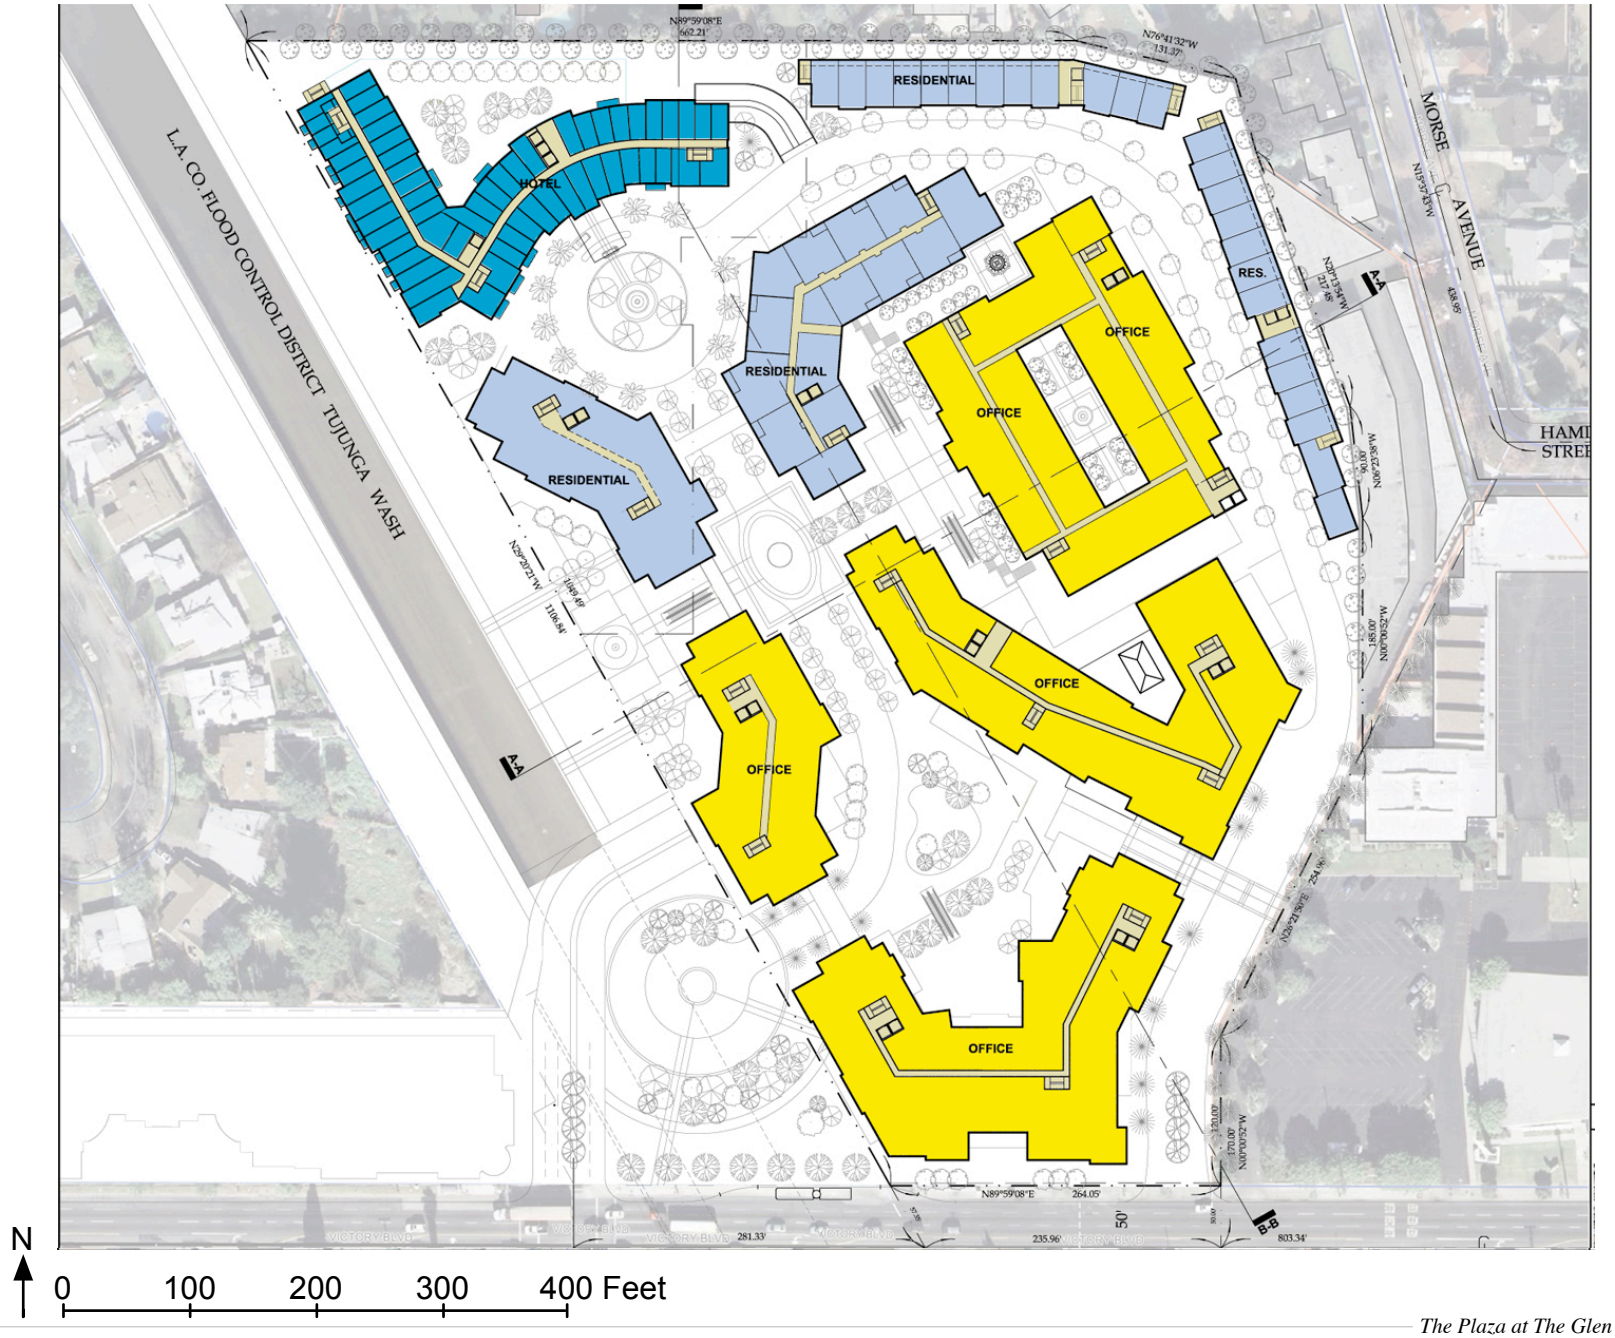

SOURCE: Dasher/Lawless, Inc.

Figure II-5

Fourth Floor Plan