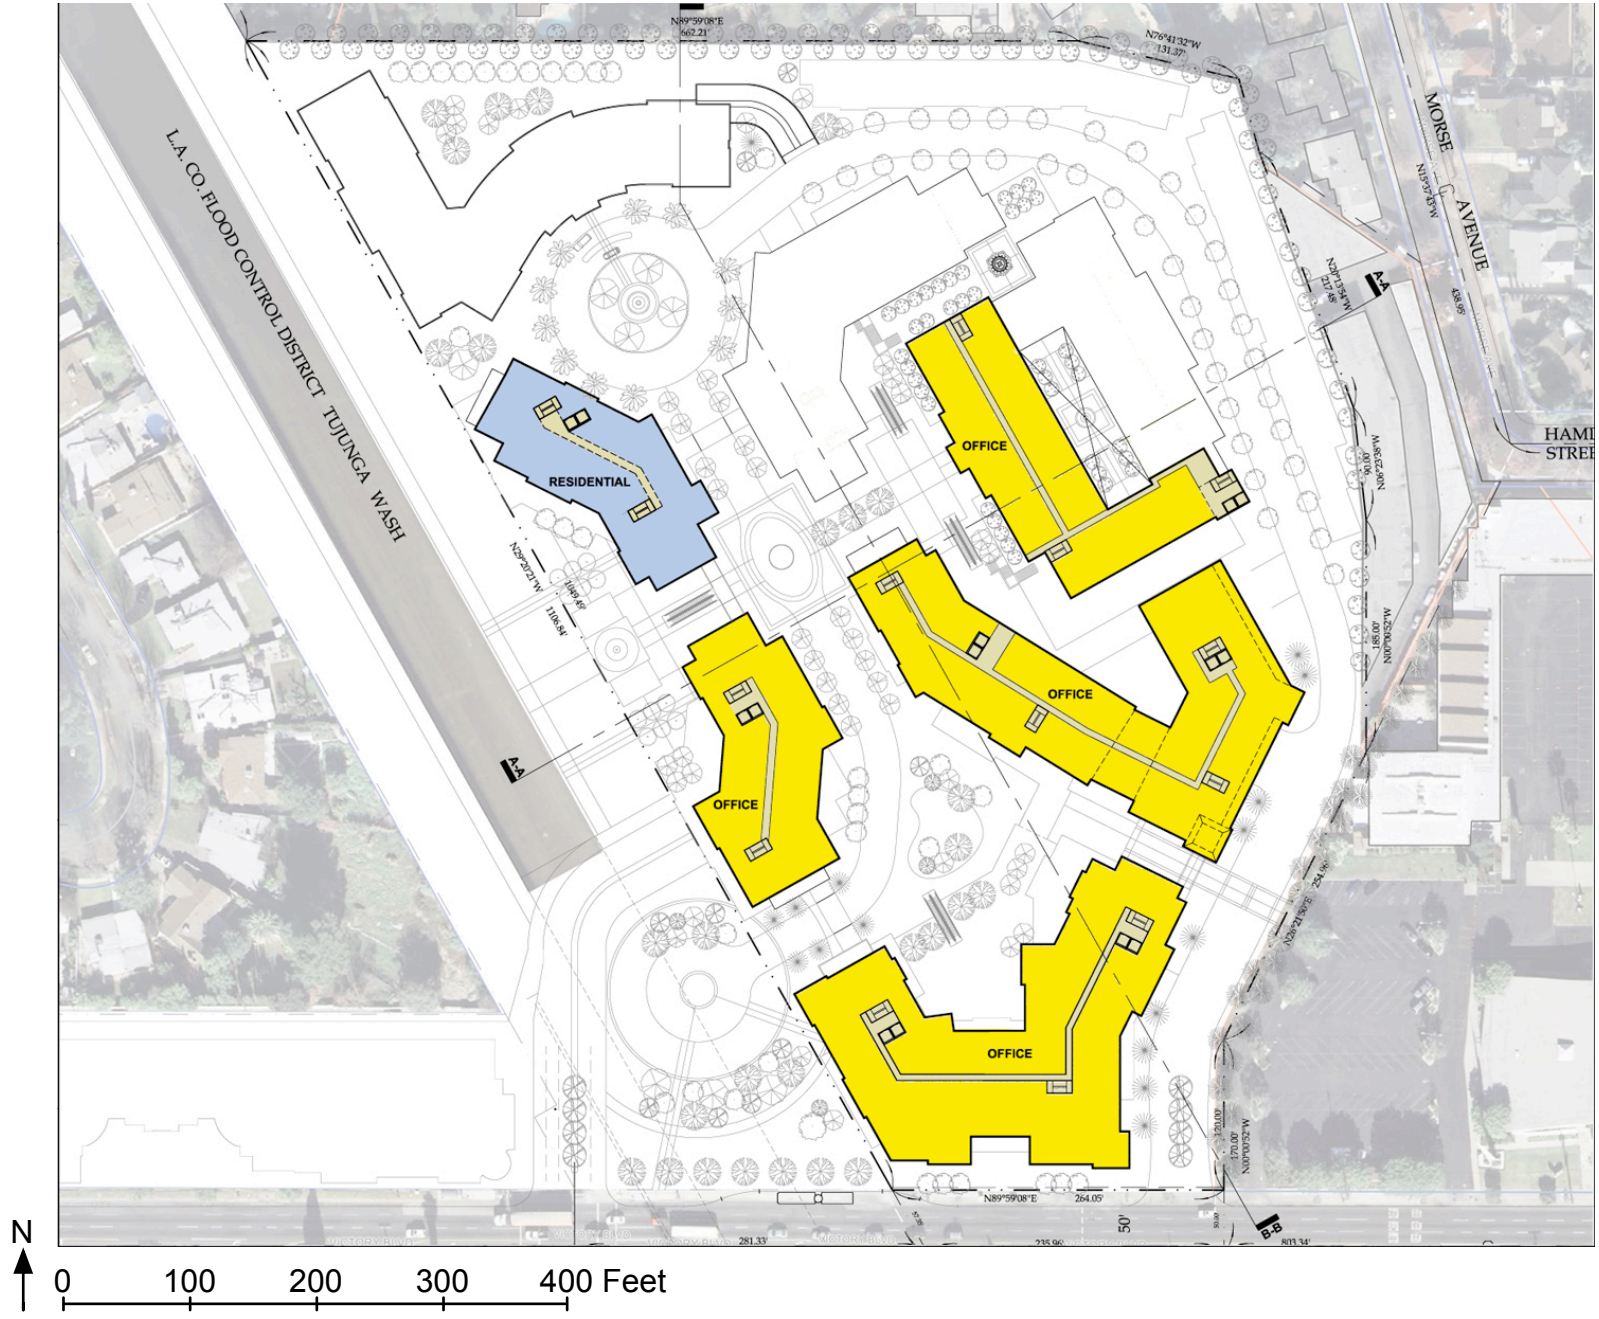

SOURCE: Dasher/Lawless, Inc.

Figure II-7

Sixth Floor Plan